



THE PORT AUTHORITY
OF NY & NJ



ORIGINAL SIGNED & SEALED BY
N.Y. P.E. (OR R.A.)

**Joseph R. Loring
& Associates, Inc.**
consulting engineers

One Pennsylvania Plaza
New York, New York 10008-0045
Tel: (212) 563-7400, Fax: (212) 563-7362

THE OFFICE OF
**DAVID
ELLIOT
LEBOVITZ**
P.E.
ARCHITECT & PLANNER
110 WEST 42ND STREET, NEW YORK, NY 10018
TEL: (212) 693-1000 FAX: (212) 693-1001

**LESLIE E. ROBERTSON
ASSOCIATES, R.L.L.P.**
CONSULTING STRUCTURAL ENGINEERS
25 EAST 57TH STREET
NEW YORK, NY 10022-3099
TEL: (212) 693-1000 FAX: (212) 693-1001

I HEREBY CERTIFY THAT THIS IS A TRUE AND CORRECT
COPY OF ONE OF THE CONTRACT DRAWINGS COM-
STITUTING A PART OF CONTRACT NO. **WTC-845.071**
IN THE FORM IN WHICH SAID DRAWINGS EXISTED AT
THE TIME THE SAID CONTRACT WAS EXECUTED BY
THE PARTIES.
DATE **11/16/97** *Sanjay A. Haldar*
SPEC. WRITER
DATE **4/10/98** *P.J. Young*
ENGINEER OF DESIGN

12/12/97 INDICATE ANCHOR
LOCATION
11/17/97 ISSUED FOR BID

No. Date Revision Approved
Engineering Department
Design Divisions

**The
World
Trade
Center**

Title
**STANDBY POWER
5 WORLD TRADE CENTER**


**MECHANICAL
5 WTC 9TH FLOOR
MER PART PLANS**

This drawing subject to conditions in contract.
All inventions, ideas, designs and overheads
herein are reserved to Port Authority and
may not be used without its written consent.

J.D. M.A.R.
Designed by Drawn by Check by

Date 11/17/97 Scale AS NOTED

Contract Number Drawing Number
WTC-845.071 M2-02

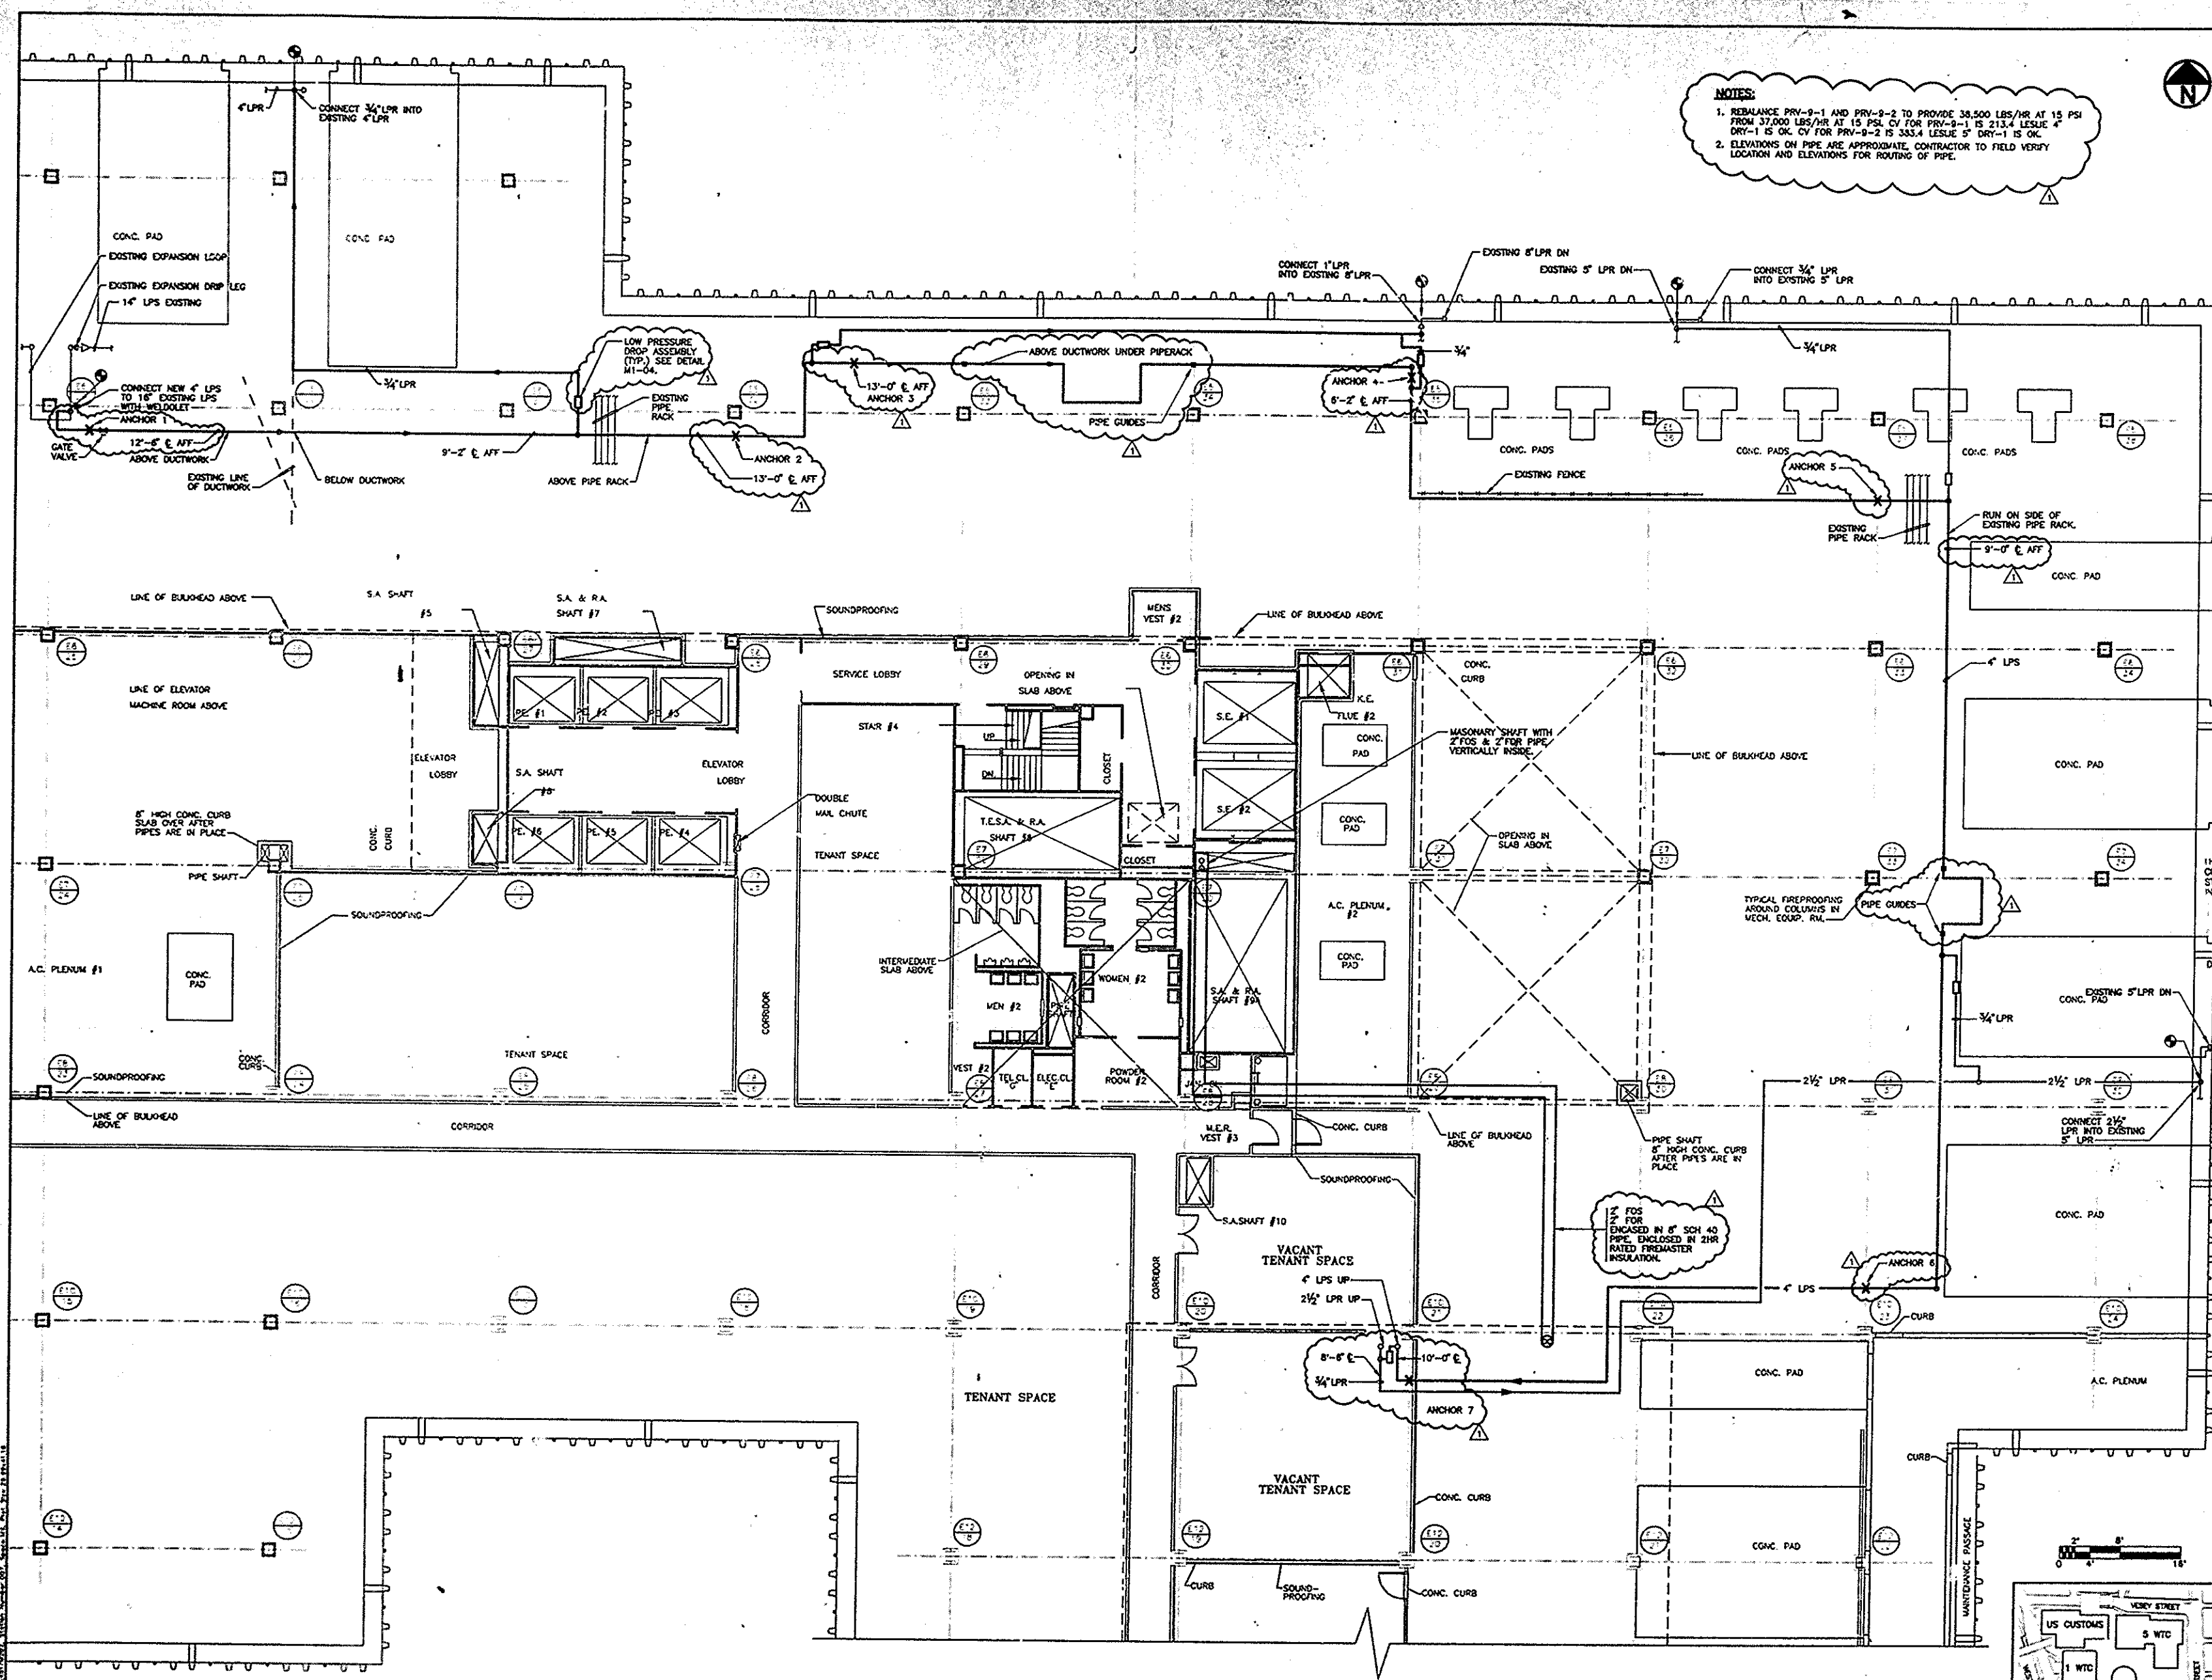

5 WTC 9TH FLOOR MER PART PLAN

